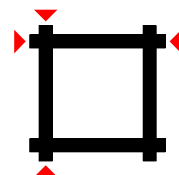
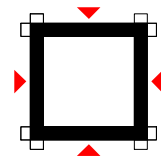



Monviso 70




595 x 445 cm



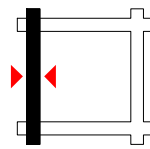575 x 425 cm




70 mm

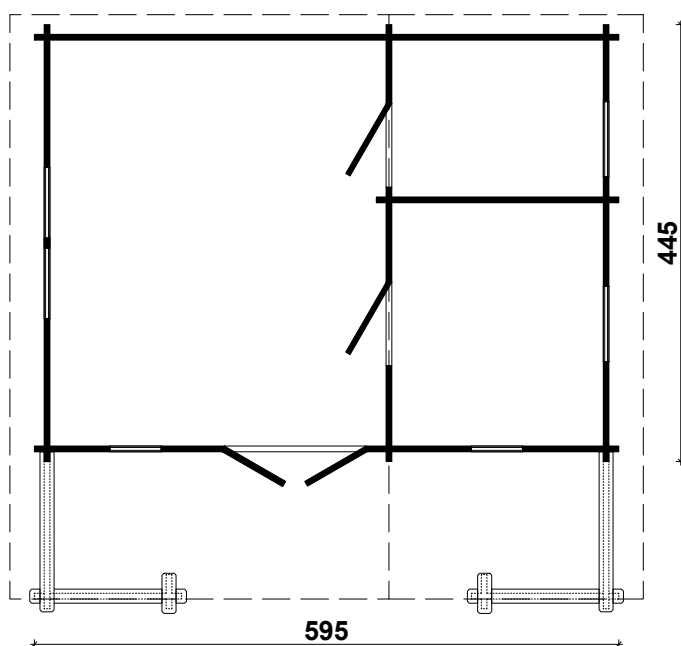

DE Alle angegebenen Maße sind ca.-Maße
 EN All dimensions are approximate
 NL Alle maten zijn circa maten
 NO Alle vedlagte mål er ca
 ES Todas las dimensiones son aproximadas
 PT Todas as dimensões são aproximadas
 PL Wszystkie wymiary są przybliżone
 EE Kõik mõõdud on ligilähedased
 IT Tutte le misure indicate sono circa
 DK Alle angivne mål er ca.-mål
 SE Samtliga mått är ungefärliga
 FR Toutes les dimensions fournies sont approximatives

Monviso 70 mm / 595 x 445 cm

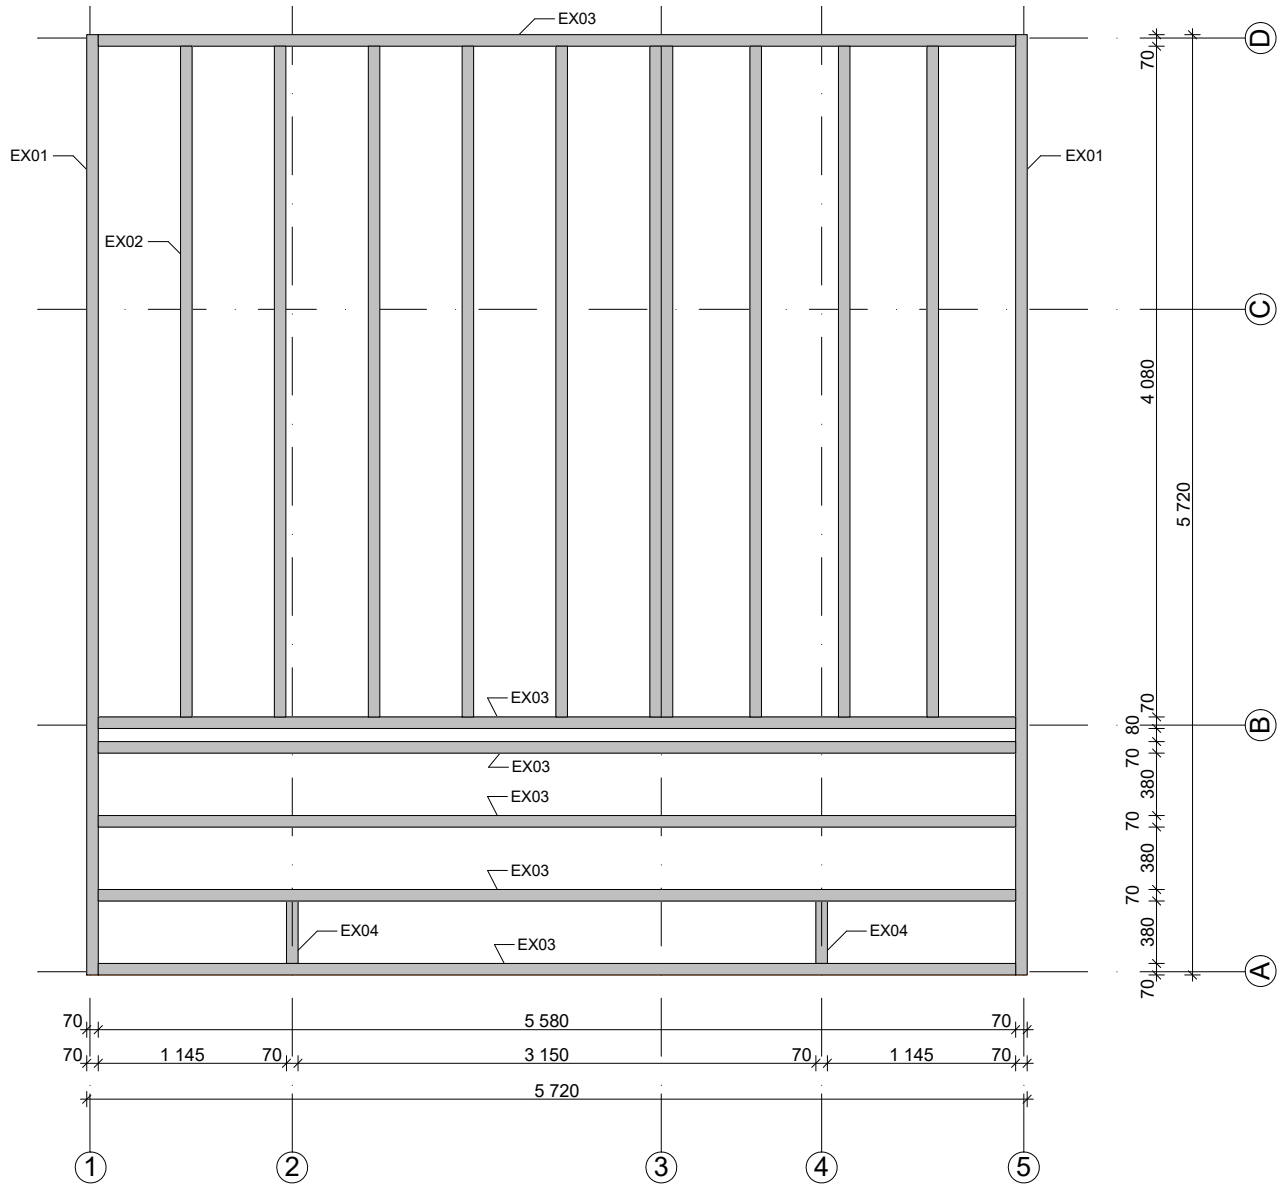Foundation / Fundamentplan



The floor plan shows a rectangular building with a central vertical corridor. The plan is divided into five vertical sections by grid lines 1 through 5. The horizontal dimensions are as follows:

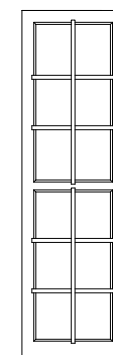
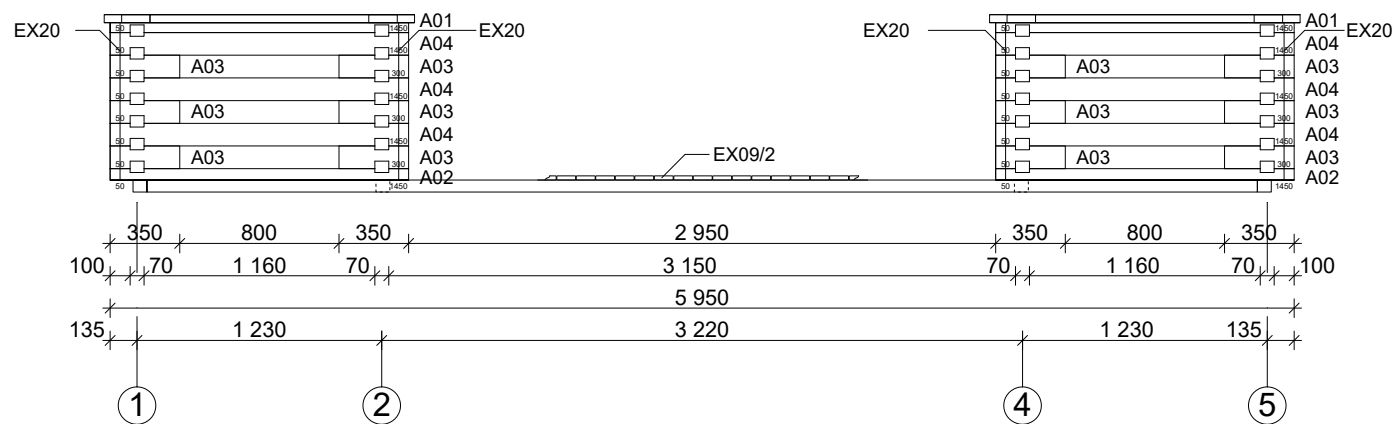
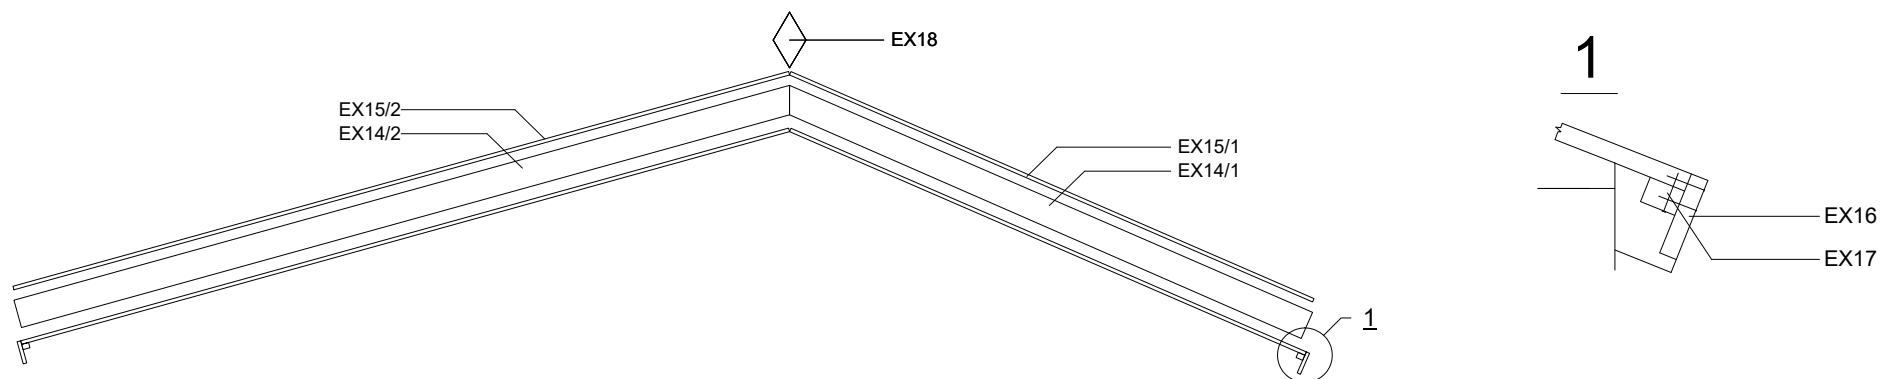
- Section 1 (between grid lines 1 and 2): 1,230
- Section 2 (between grid lines 2 and 3): 2,245
- Section 3 (between grid lines 3 and 4): 975
- Section 4 (between grid lines 4 and 5): 1,230
- Section 5 (between grid lines 5 and 6): 135
- Total width: 5,950

The vertical dimensions are as follows:


- Section A (between grid lines A and B): 1,500
- Section B (between grid lines B and C): 2,530
- Section C (between grid lines C and D): 1,650
- Section D (between grid lines D and E): 1,350
- Total depth: 5,950

The plan includes various rooms, corridors, and structural elements. The central vertical corridor is 975 wide. The horizontal corridor at the bottom is 1,230 wide. The plan also shows several rooms of varying sizes, including a large room on the left and a smaller room on the right. The plan is drawn with thick black lines for walls and thinner lines for doors and windows. The grid lines are labeled with numbers 1 through 5 horizontally and letters A through D vertically.


Monviso 70 mm / 595 x 445cm - A



70 mm
515 x 1890 mm



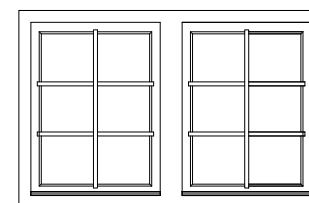


70 mm
1530 x 990 mm

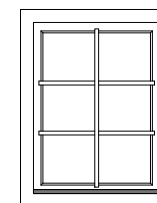


70 mm
765 x 990 mm

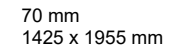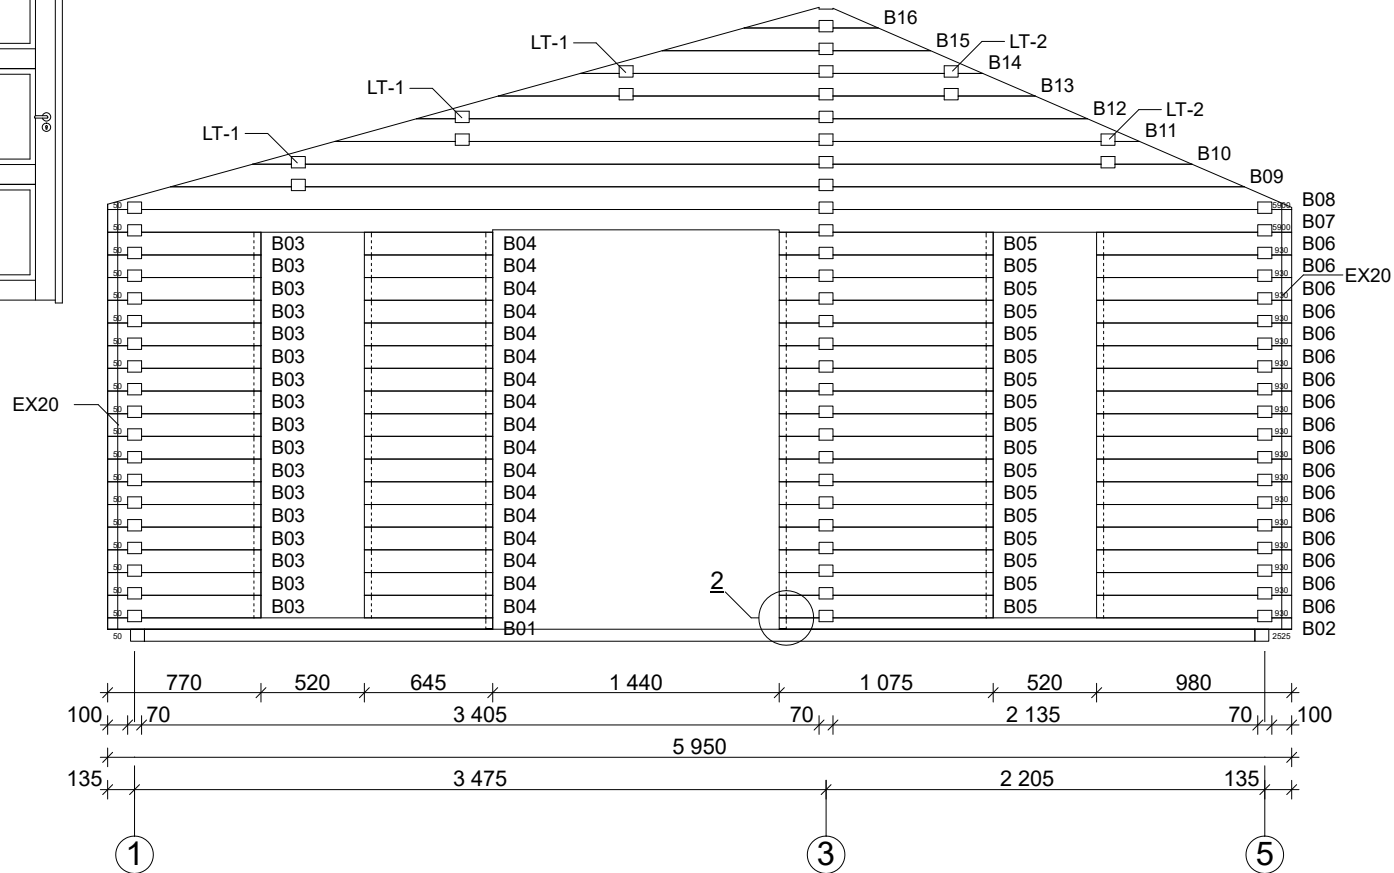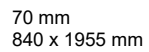Monviso 70 mm / 595 x 445 cm - B



2

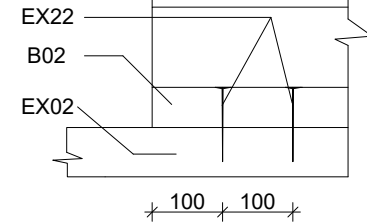

The drawing illustrates a roof structure with two main sections. The left section shows a roof with a peak and various structural elements labeled D01 through D11, LT-1, LT-2, and EX20. The right section shows a similar roof structure with elements labeled C01 through C11, LT-2, and EX20. Below each section are dimension lines with numerical values and circled numbers 1, 3, and 5.

Left Section Dimensions:

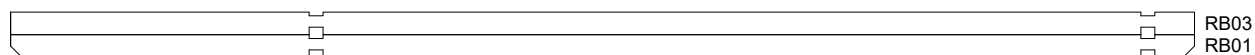
- Top horizontal dimension: 100, 70, 5 610, 70, 100
- Second horizontal dimension: 135, 3 475, 2 205, 135
- Bottom horizontal dimension: 135, 3 475, 2 205, 135
- Circled numbers: 1, 3, 5

Right Section Dimensions:



- Top horizontal dimension: 100, 70, 2 135, 70, 100
- Second horizontal dimension: 135, 2 475, 2 205, 135
- Bottom horizontal dimension: 135, 2 205, 135
- Circled numbers: 3, 5

Monviso 70 mm / 595 x 445 cm - 1 ; LT



LT-1






LT-2

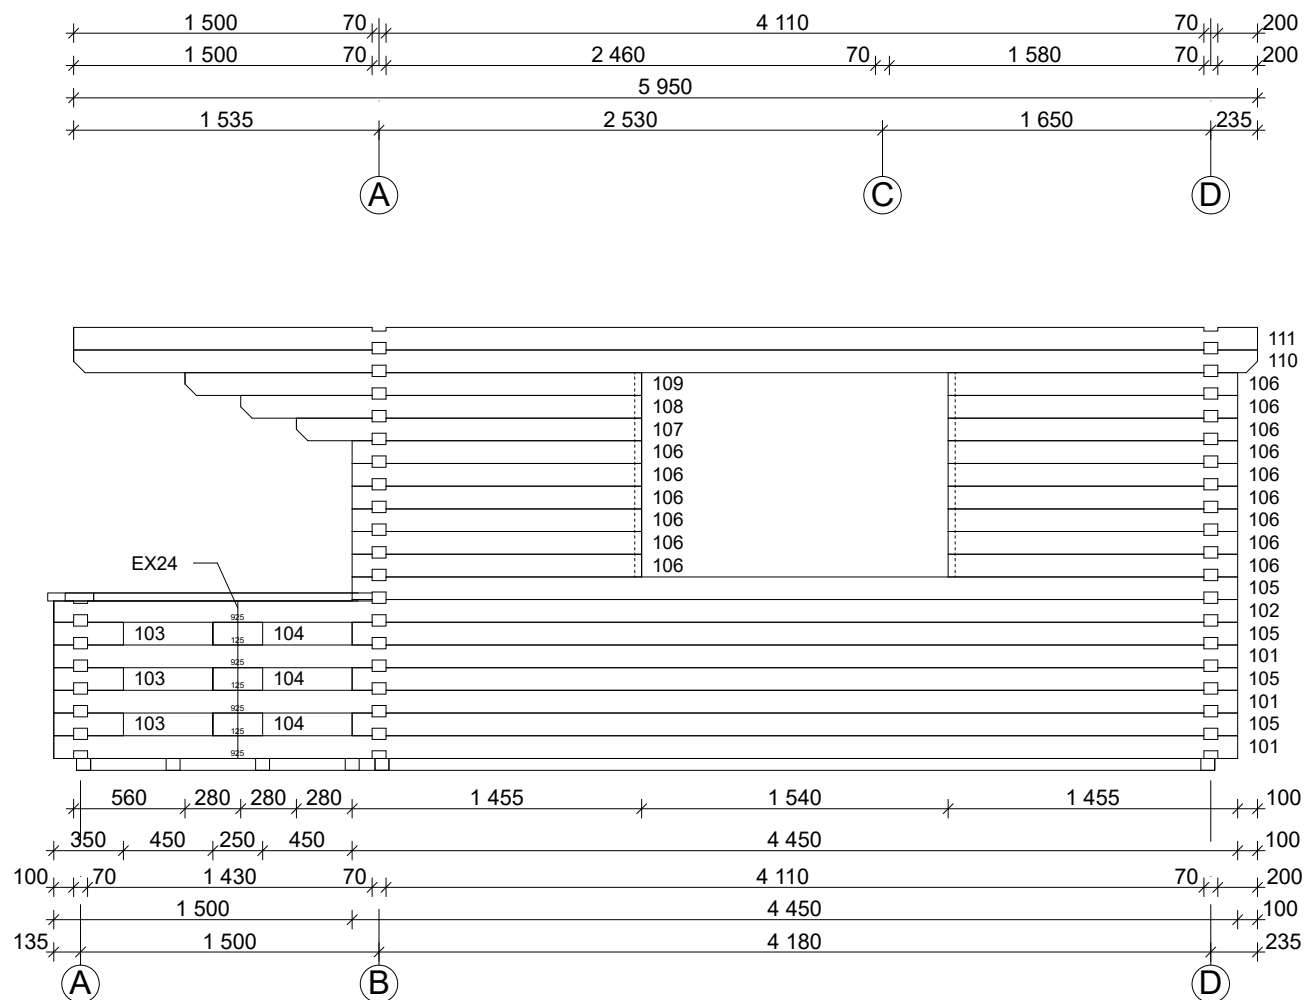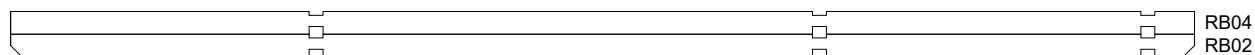




4

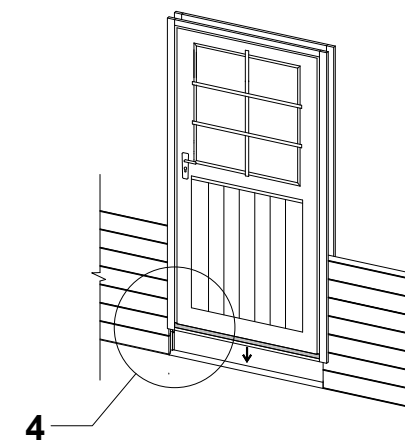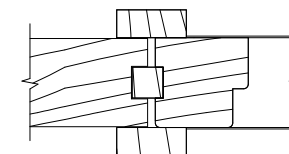



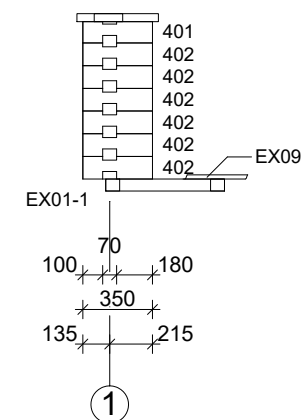
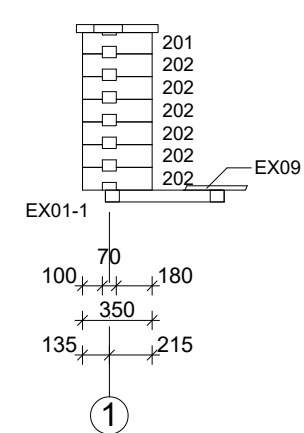
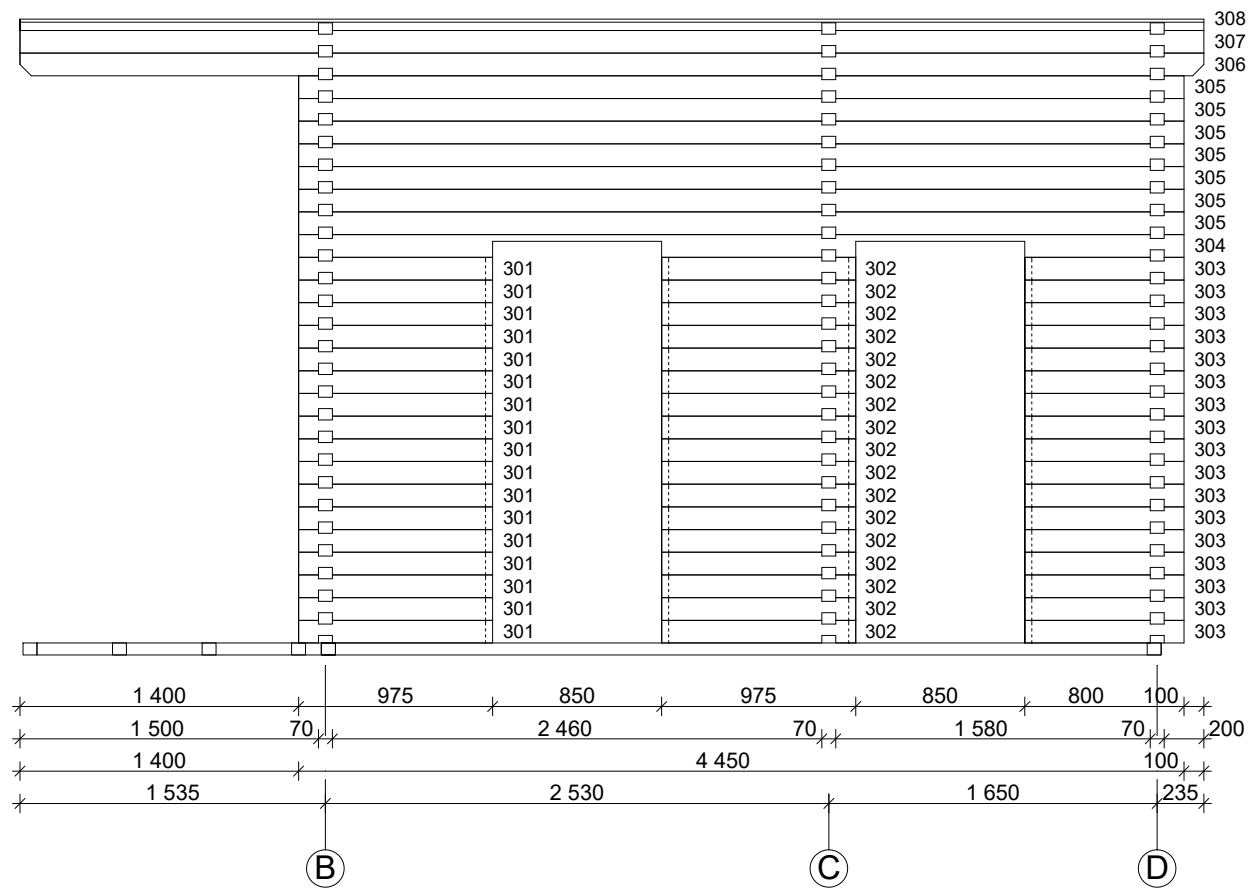
Monviso 70 mm / 595 x 445 cm - 2 ; 3 ; 4











Monviso 70 mm / 595 x 445 cm - 5

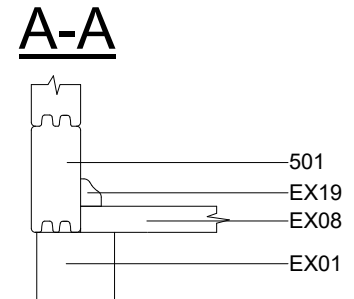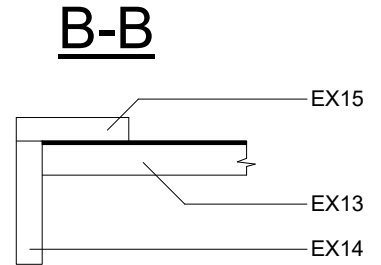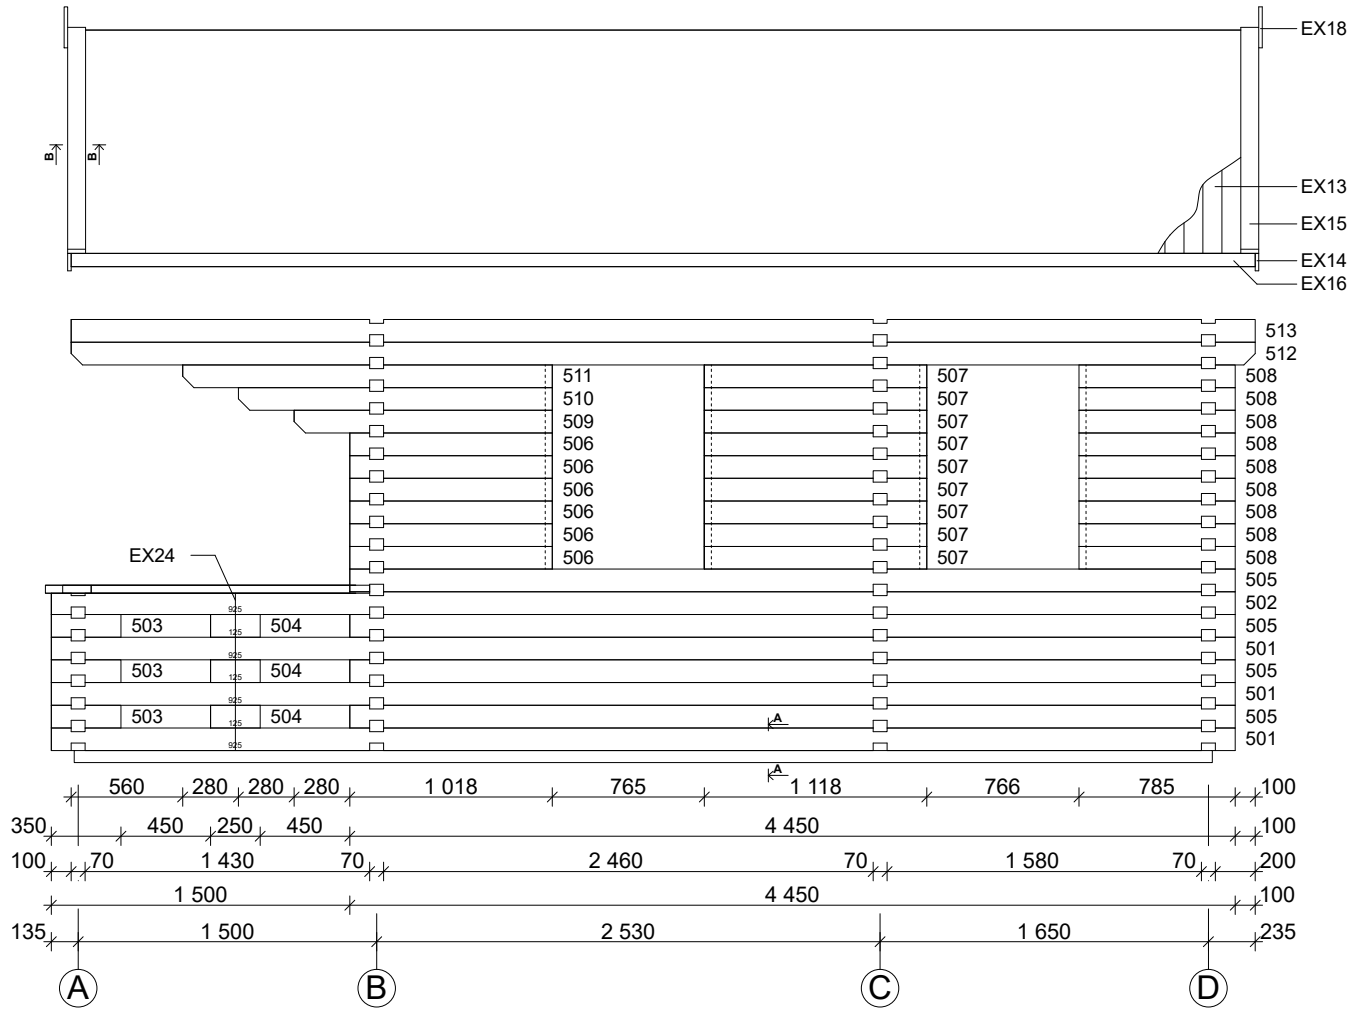











Monviso 70 mm / 595 x 445 cm - A ; B

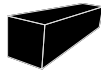 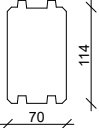 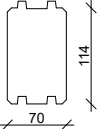Nr.		 mm	 mm	 x
A01			1500	2
A02			1500	2
A03			350	12
A04			1500	6
B01			1935	1
B02			2575	1
B03			770	17
B04			645	17
B05			1075	17
B06			980	17
B07			5950	1
B08			5950	1
B09			5395	1
B10			4721	1
B11			4046	1
B12			3372	1
B13			2698	1

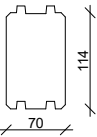
 
 
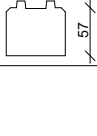
 
 
 
 
Monviso 70 mm / 595 x 445 cm - B ; C

Nr.		 mm	 mm	 x
B14			2023	1
B15			1349	1
B16			674	1
C01			2475	1
C02			2475	18
C03			2475	1
C04			2237	1
C05			1974	1
C06			1711	1
C07			1449	1
C08			1186	1
C09			923	1
C10			660	1
C11			398	1


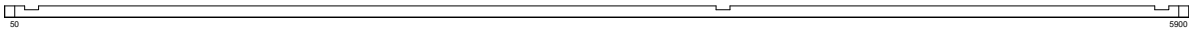
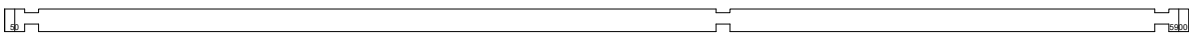
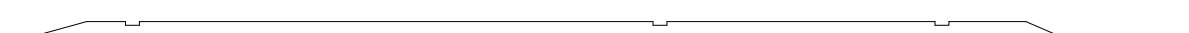
 
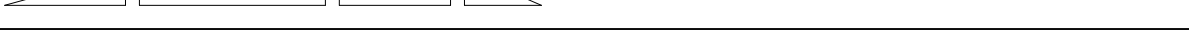
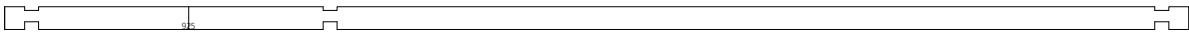
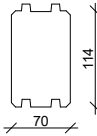
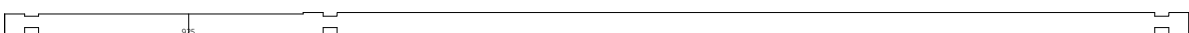
 
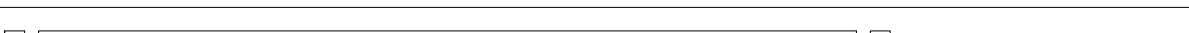
Monviso 70 mm / 595 x 445 cm - D ; 1

Nr.		 mm	 mm	 x
D01			5950	1
D02			5950	18
D03			5950	1
D04			5395	1
D05			4721	1
D06			4046	1
D07			3372	1
D08			2698	1
D09			2023	1
D10			1349	1
D11			674	1
101			5950	3
102			5950	1
103			350	3
104			250	3
105			4450	4
106			1455	15



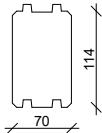
 
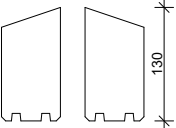
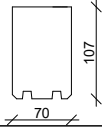
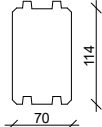
 
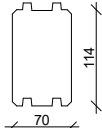
 
Monviso 70 mm / 595 x 445 cm - 1 ; 2 ; 3

Nr.		 mm	 mm	 ×
107			1735	1
108			2015	1
109			2295	1
110			5950	1
111			5950	1(1+0)
201			350	1
202			350	6
301			975	17
302			975	17
303			800	17
304			4450	1
305			4450	7




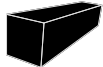
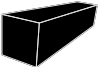
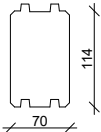
 
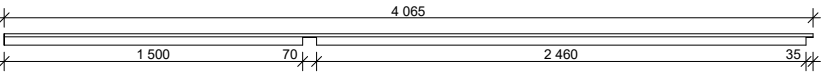
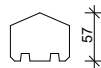
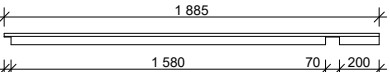
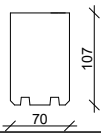
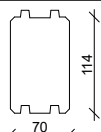
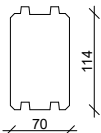
 
Monviso 70 mm / 595 x 445 cm - 3 ; 4 ; 5


Nr.		 mm	 mm	 x
306			5950	1
307			5950	1
308-1			4065	1
308-2			1885	1
401			350	1
402			350	6
501			5950	3
502			5950	1
503			350	3
504			250	3
505			4450	4
506			1018	6
507			1118	9

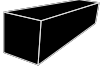 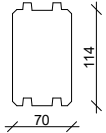 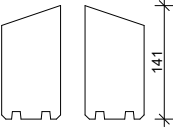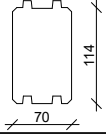  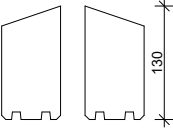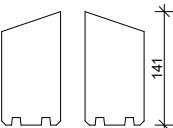Monviso 70 mm / 595 x 445 cm - 5 ; RB


Nr.		 mm	 mm	 x
508			785	9
509			1298	1
510			1578	1
511			1858	1
512			5950	1
513			5950	1(0+1)
RB01			5950	3
RB02			5950	2
RB03			5950	3(3+0)
RB04			5950	2(0+2)

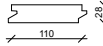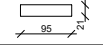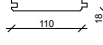 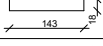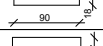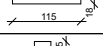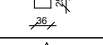 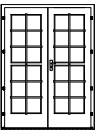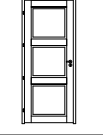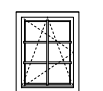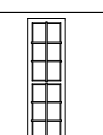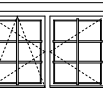Monviso 70 mm / 595 x 445 cm - Specification / Teileliste


Nr.		 mm	 mm	 x
EX01	Foundation joist / Fundament	70 x 60	5720	2
EX02			4080	10
EX03			5580	6
EX04			380	2
EX06	Floor board / Fußbodenbretter		3402	20
EX07			2132	20
EX08			5607	18+1
EX09	Terrace board / Terrassendielen		1428/1500	27/31
EX10	Handrail / Terrassenabschußbrett	40 x 143	1630	2
EX11			410/105	2/4
EX12			1090	2
EX13	Roof board / Dachbretter		2825/4005	55/55+2
EX14	Fascia board / Giebelblende 		2865/4045	2/2
EX15	Gable edge board / Giebelabschlussbrett		2865/4045	2/2
EX16	Eave edging board / Traufenbrett		5950	2
EX17	Eave edging slat / Traufenleiste		5950	2
EX18	Diamond / Raute			2
EX19	Baseboard / Fußleisten		ca. 29,0 m	
EX20	Threaded Rod / Gewindestangen	Ø 10	790	4
			2200	5
EX21	Nut, washer / Mutter, Scheibe 			18
EX22	Screws / Schrauben 4,0x40; 4,0x50; 5,0x70; 6,0x140 		200 / 1000 / 50 / 100	
EX23	Nails / Nägel 1,4 x 35 		100	
EX24	Dowel / Dübel	Ø 16	150	12
EX25	Roofing felt / Dachpappe		--	--
EX26	Hit block / Schlaghölzer 	70x114	300-400	3-4
EX27	Double door / Doppeltür 1425 x 1955 mm + 12 / 70 mm DG/ISO - R			1
EX28	Door / Einzeltür 840 x 1955 mm / 70 mm - L			2
EX29	Window / Einzelfenster 765 x 990 mm - 70 mm DG/ISO			2
EX28	Fixed Window / Einzelfenster Fest. 515 x 1890 mm - 70 mm DG/ISO			2
EX29	Double window / Doppelfenster 1530 x 990 mm - 70 mm DG/ISO			1

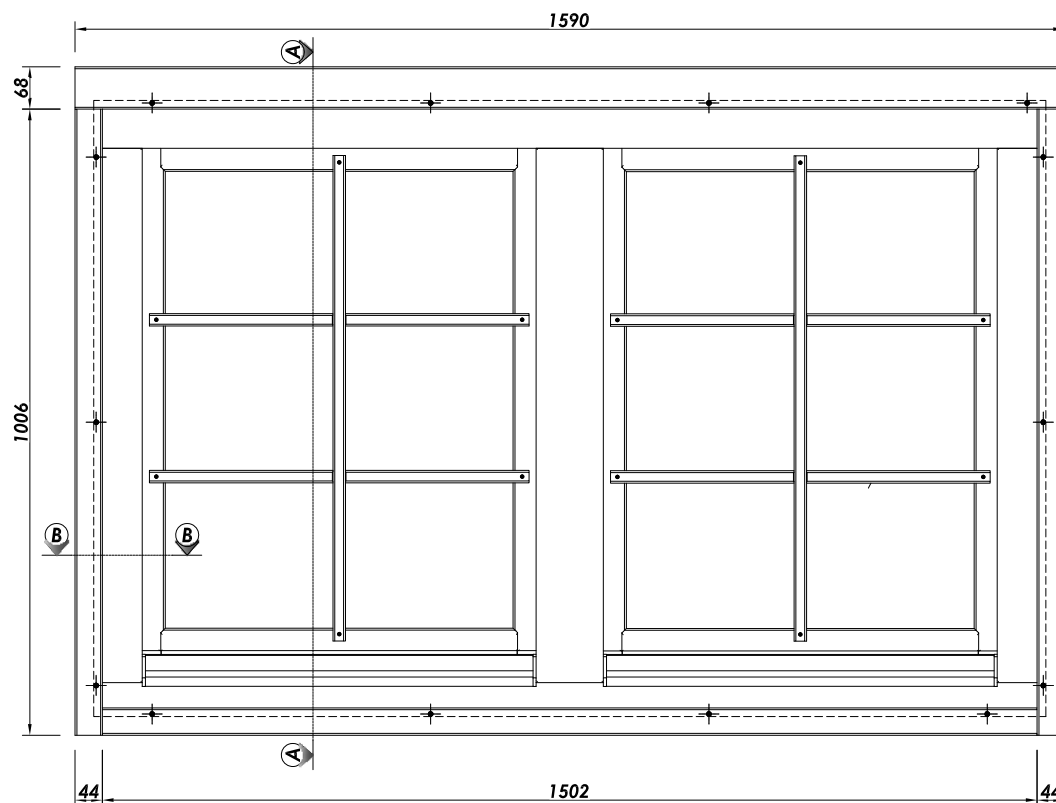

A - A

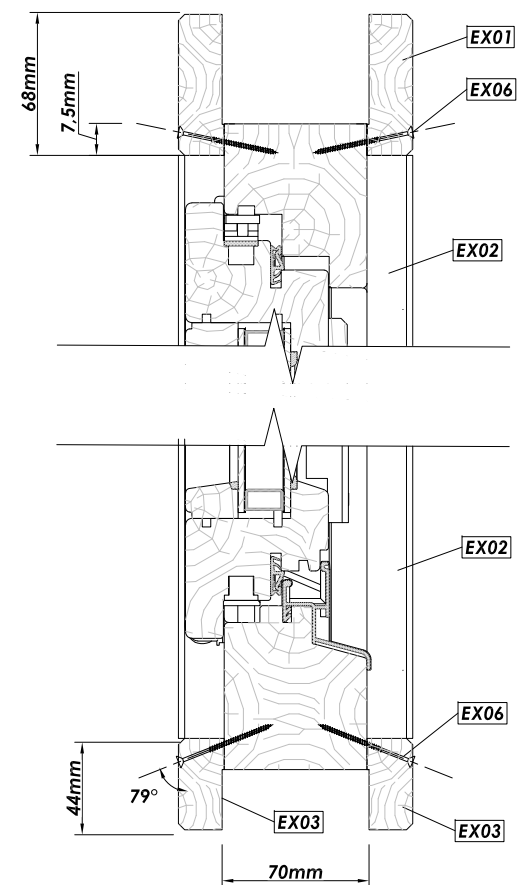


B - B

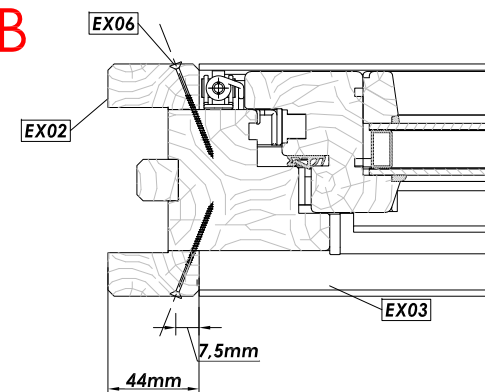


Premium Window 70mm / 1530 x 990


Nr.	Description	Profile mm	Length mm	Quantity
EX01	Exterior- and interior trim	22x68	1590	2
EX02	Exterior- and interior trim	22x44	1006	4
EX03			1502	2
EX04			--	--
EX05			--	--
EX06	Screws 3,5 x 50			28+2

The figure contains two technical drawings of mechanical assemblies. The top drawing shows a cross-section of the EX01/EX02 assembly. It features a central component (EX02) with a complex internal structure, including a central shaft and various housing parts. Dimensions include a total height of 68mm and a specific offset of 7.5mm. The bottom drawing shows a cross-section of the EX03/EX06 assembly. It features a central component (EX03) with a similar internal structure. Dimensions include a total height of 44mm, a 79° angle, and a width of 70mm. Both drawings use hatching to indicate different materials and include labels for the components and their dimensions.

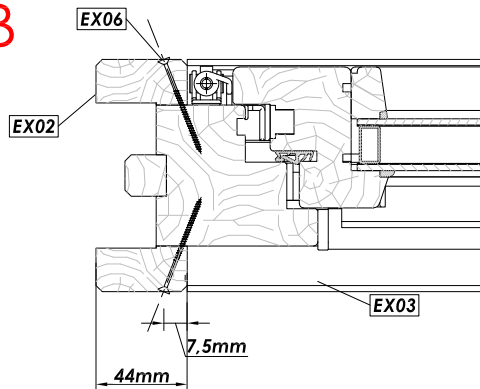


 Premium Window 70mm / 765 x 990				
Nr.	Description	Profile mm	Length mm	Quantity
EX01	Exterior- and interior trim	 22x68	827	2
EX02	Exterior- and interior trim	 22x44	1008	4
EX03			737	2
EX04			--	--
EX05			--	--
EX06	Screws 3,5 x 50			24+2

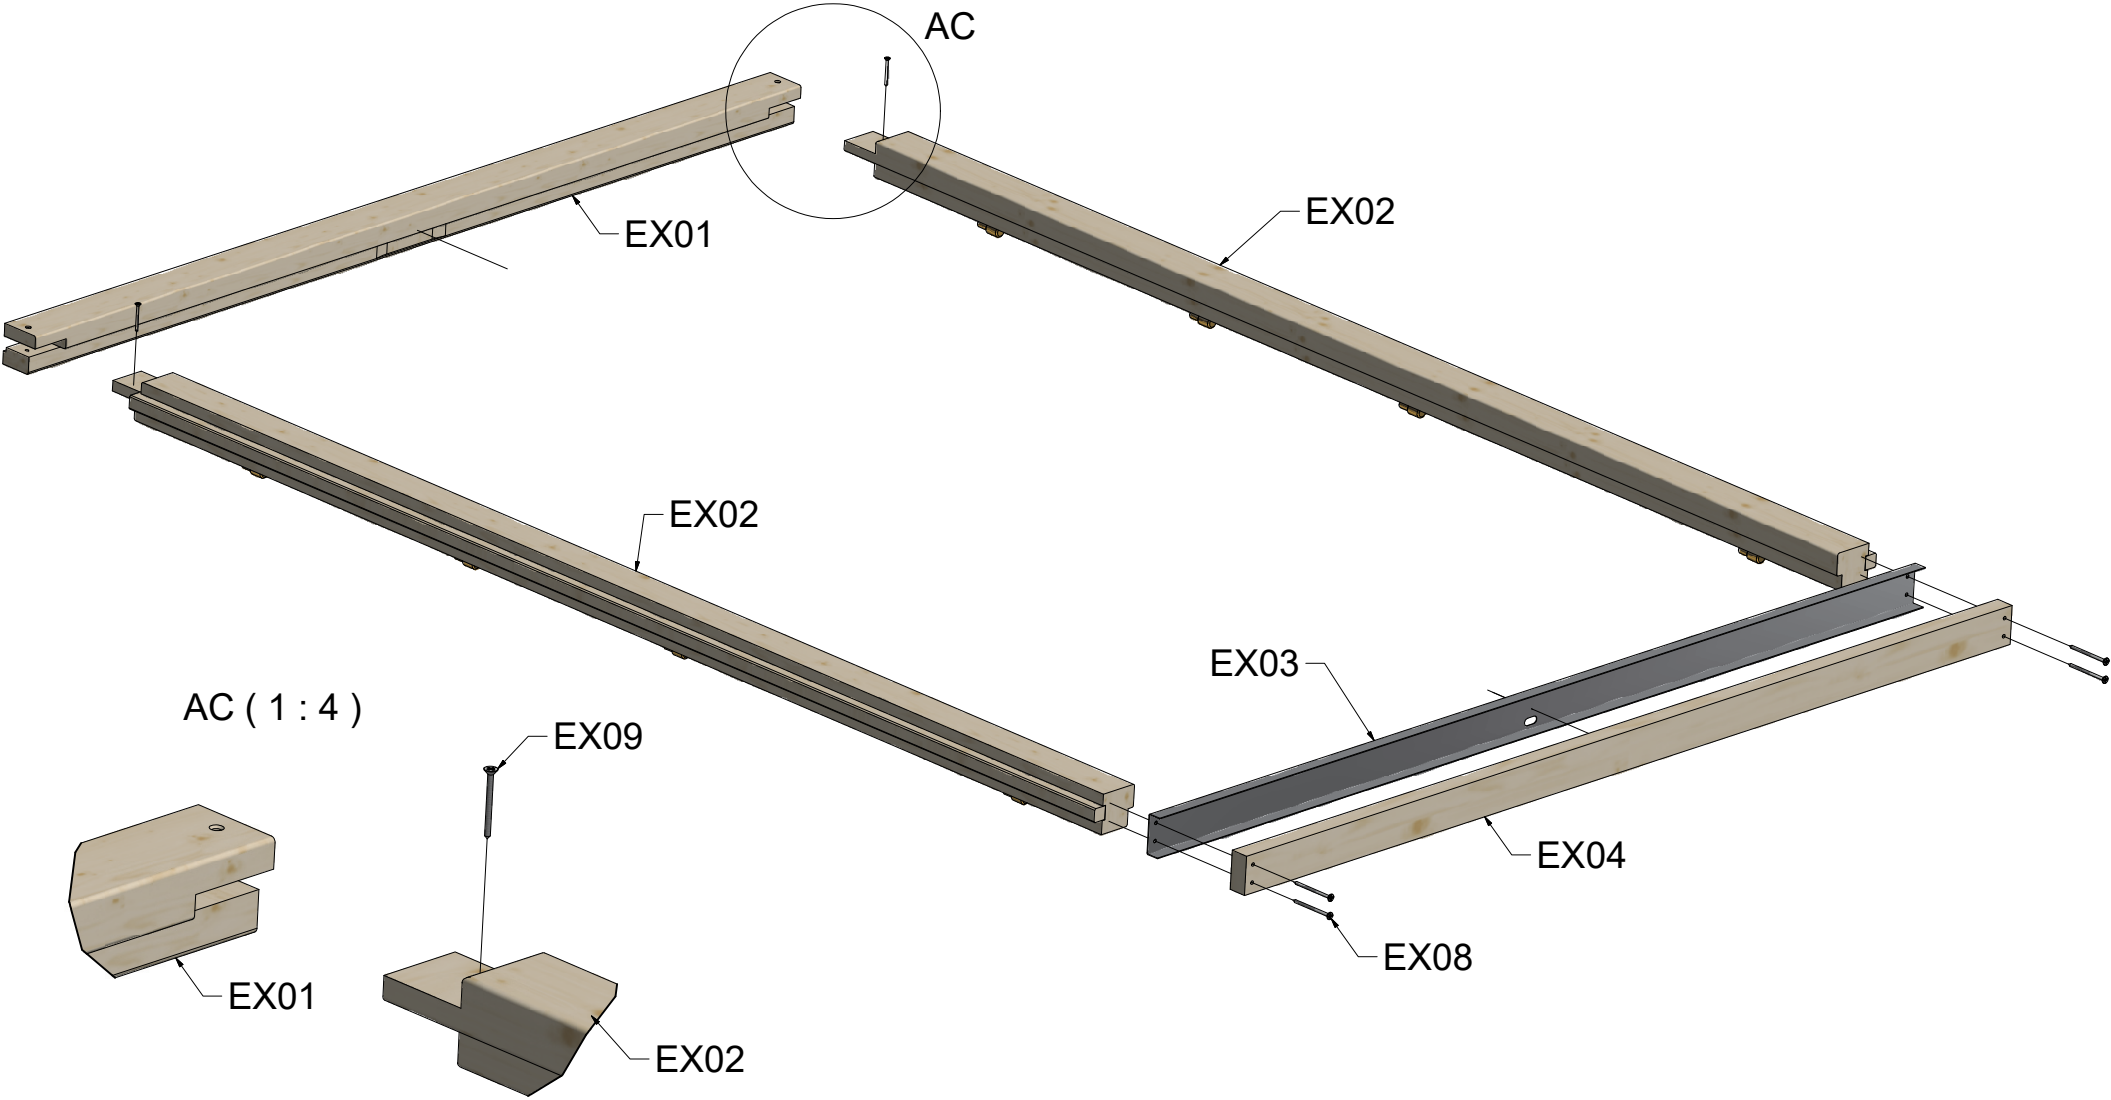Double Door Frame 58/70mm





Double Door Frame 58/70mm

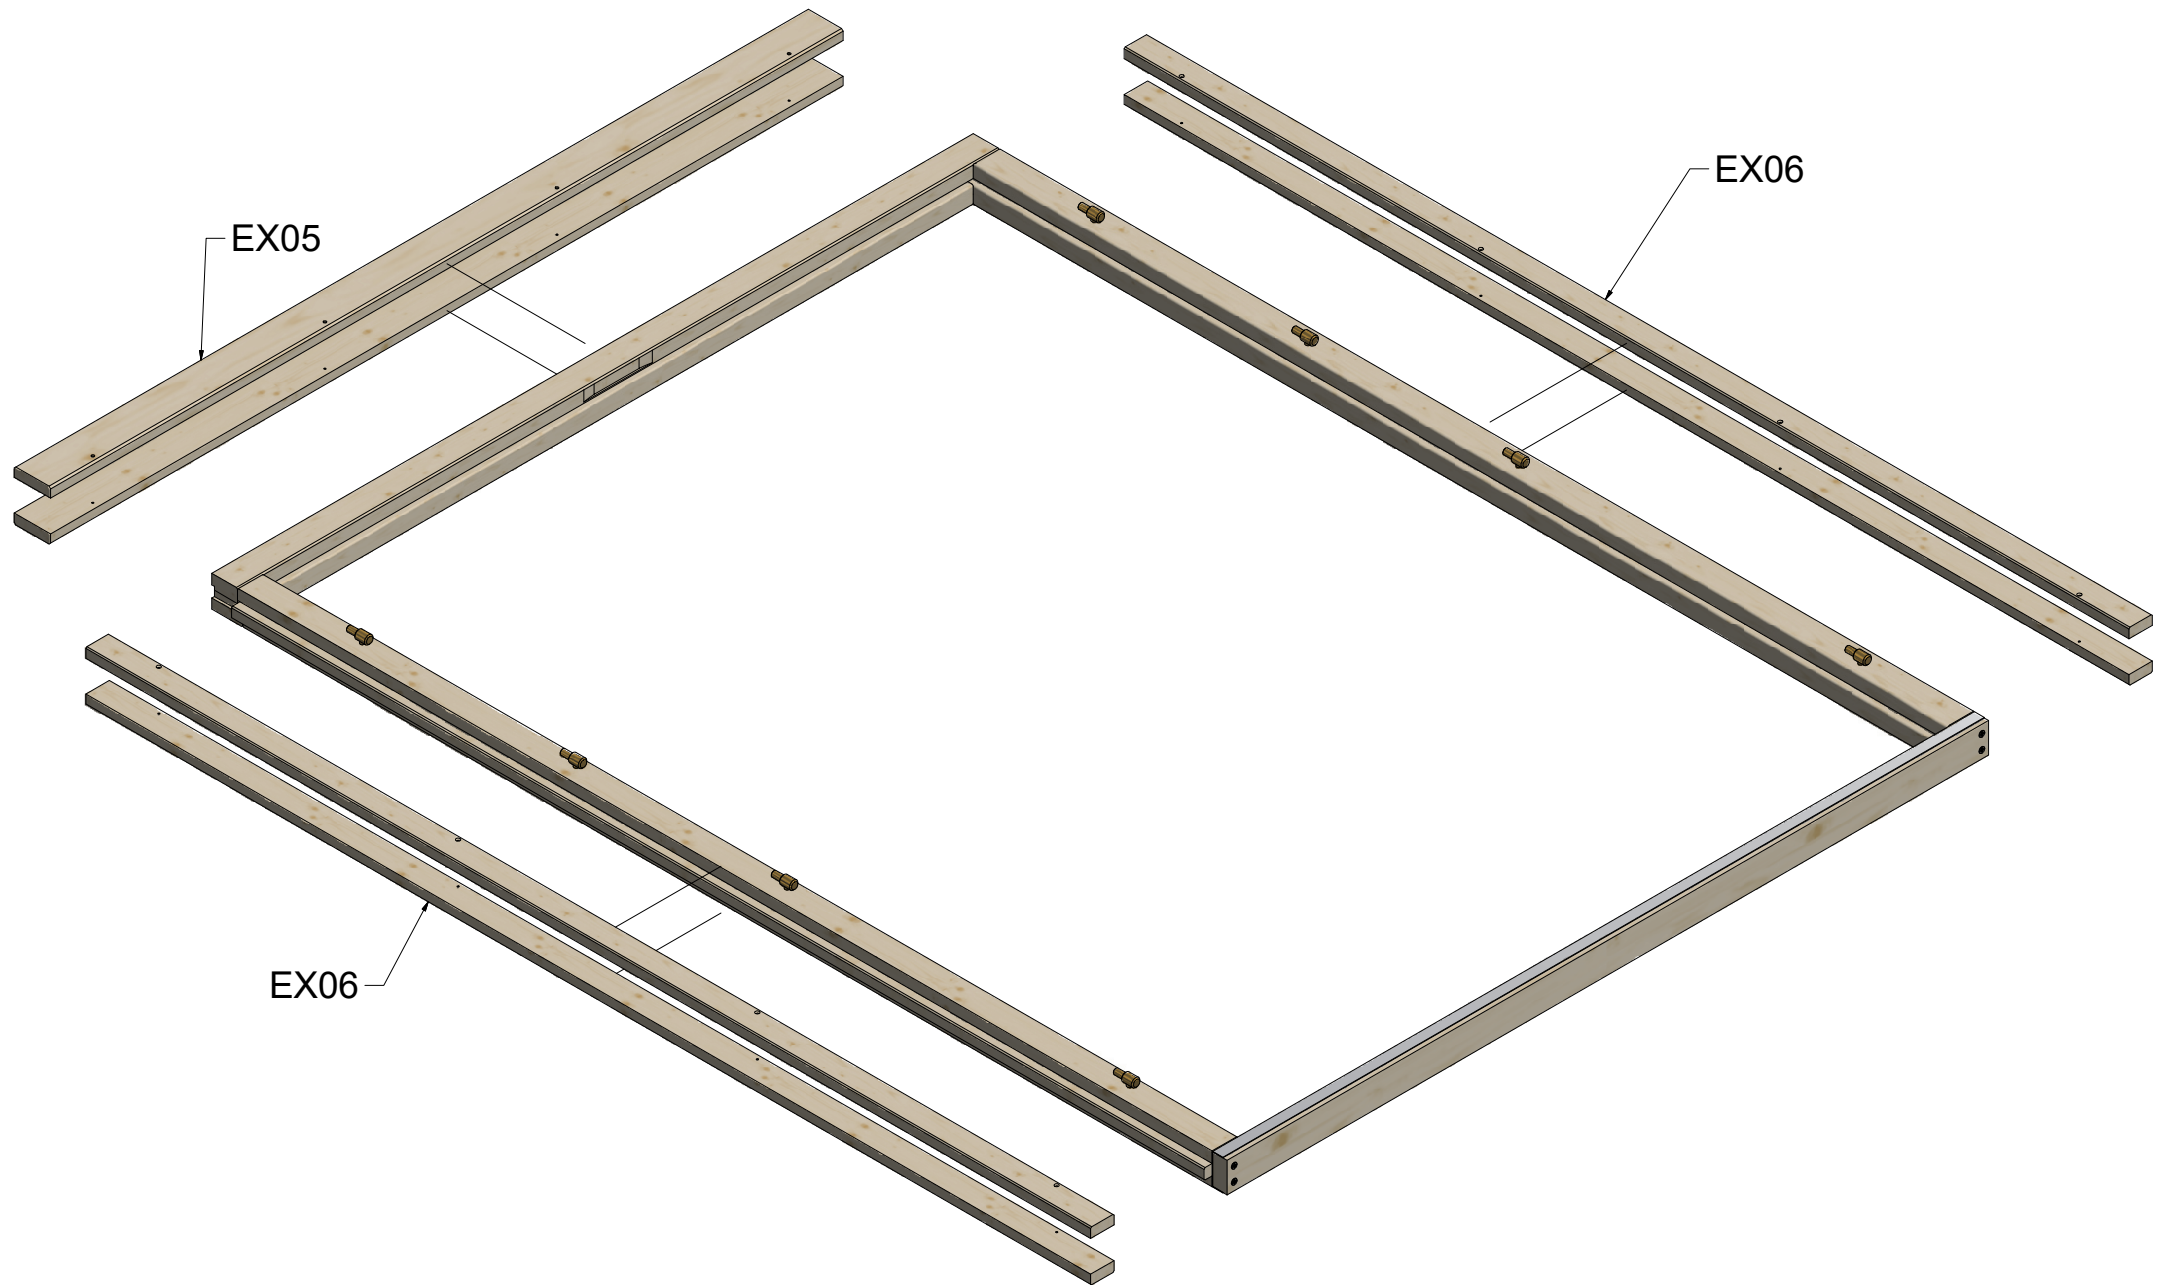


Double Door Frame 58/70mm

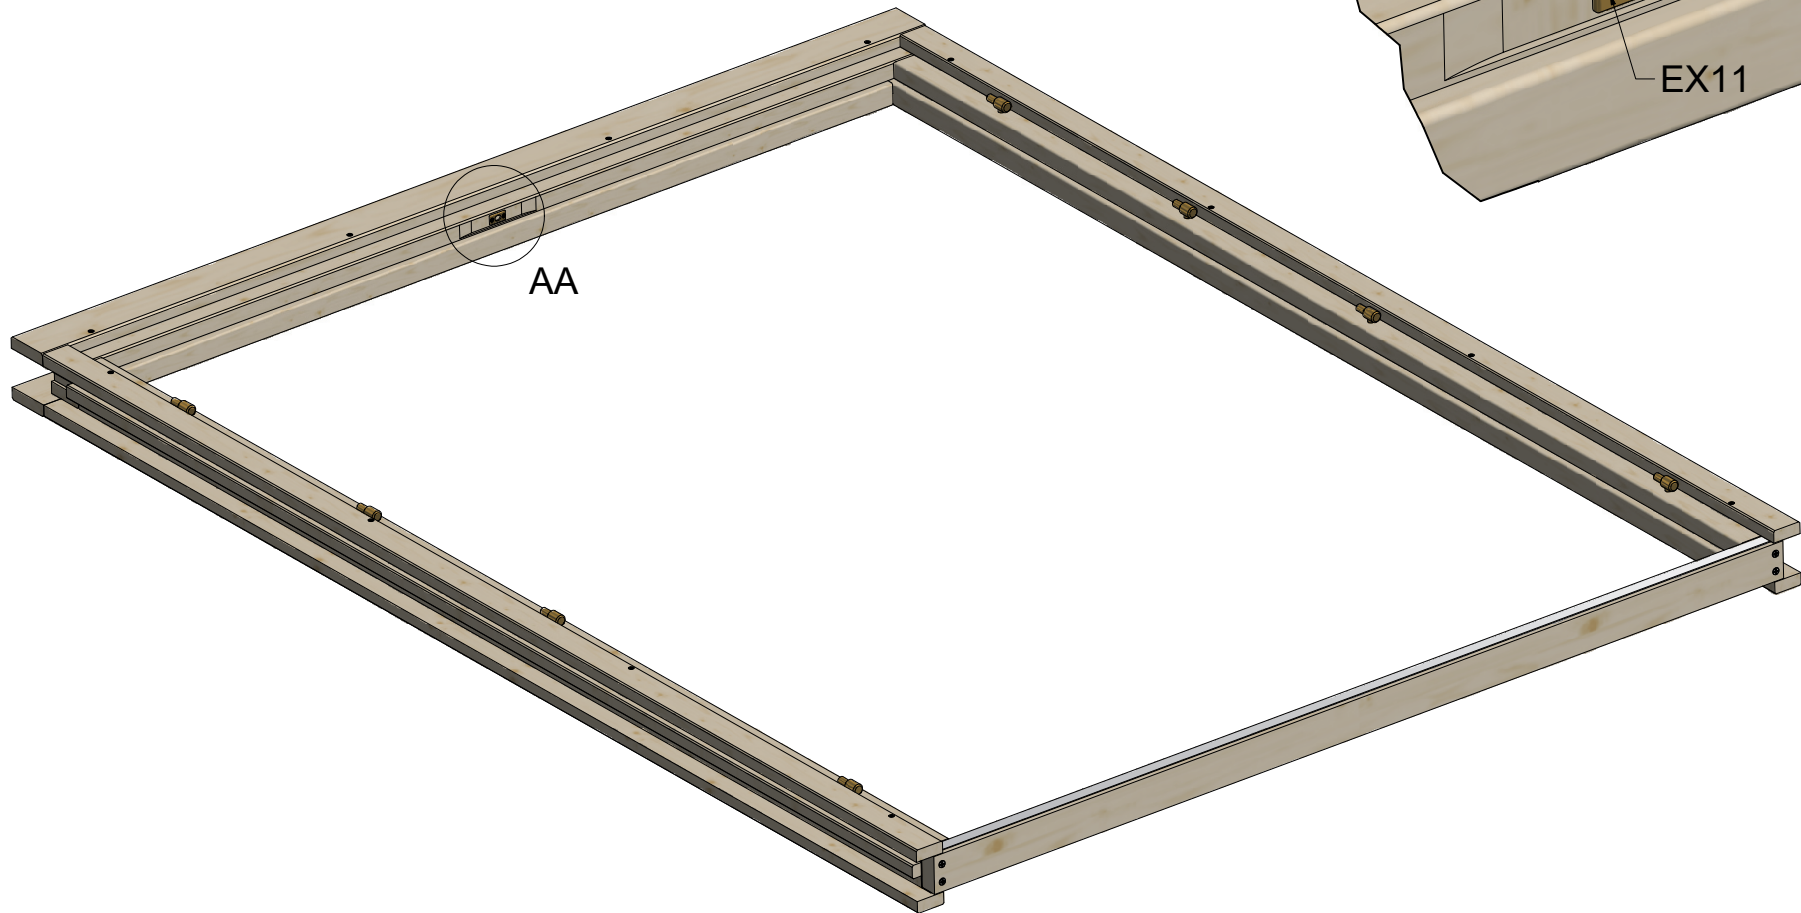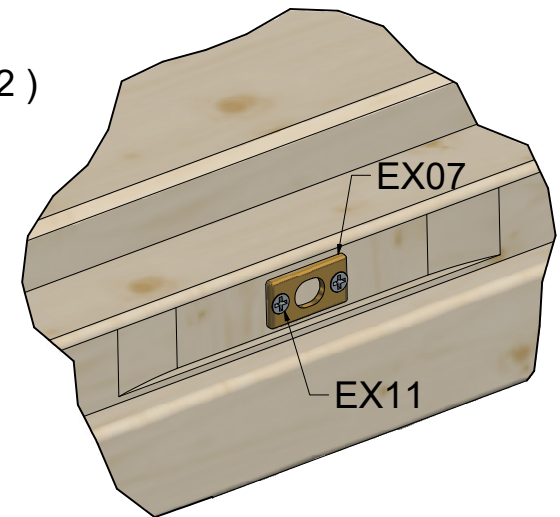
AA (1 : 2)



VIEW43 (1 : 20)

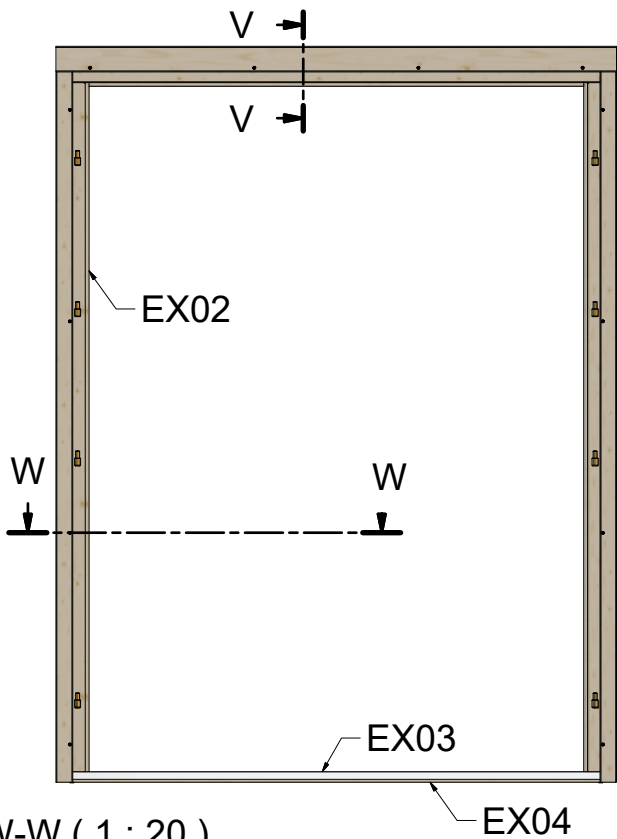


V-V (1 : 4)

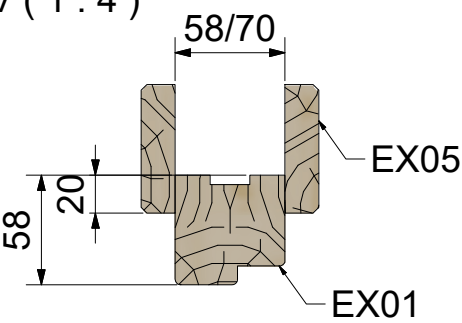


W-W (1 : 20)



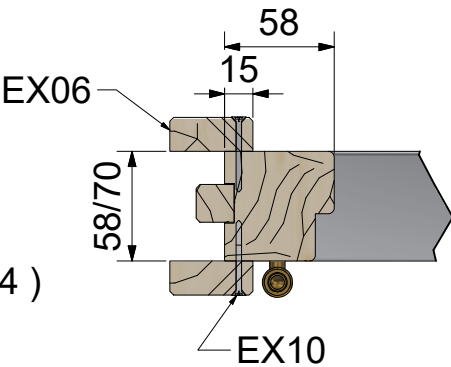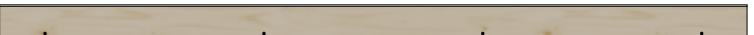Y (1 : 4)



Specification Double Door Frame 58/70mm			
Nr	Description	Profile	Amount
EX01		 58 X 58/70	1
EX02		 58 X 58/70	1+1
EX03		 15 X 58/70	1
EX04		 28 X 58/70	1
EX05		 18 X 68	2
EX06		 18 X 44	4
EX07		 1	1
EX08	Screws 5,0 x 70 		4
EX09	Screws 4,0 x 50 		2
EX10	Screws 4,0 x 40 		24
EX11	Screws 3,0 x 30 		2